AMLGM
680 8th St. Suite #240
San Francisco, California
94103
646-823-5809

STAMP

LICENSED ARCHITECT
KEVIN C. KEI
DRAFT-NOT FOR CONSTRUCTION
LIC. NO. C-[redacted]
STATE OF CALIFORNIA

"All drawings and written material appearing herein constitute the original and unpublished work of the architect and the same may not be duplicated, used, or disclosed without the written consent of the architect"

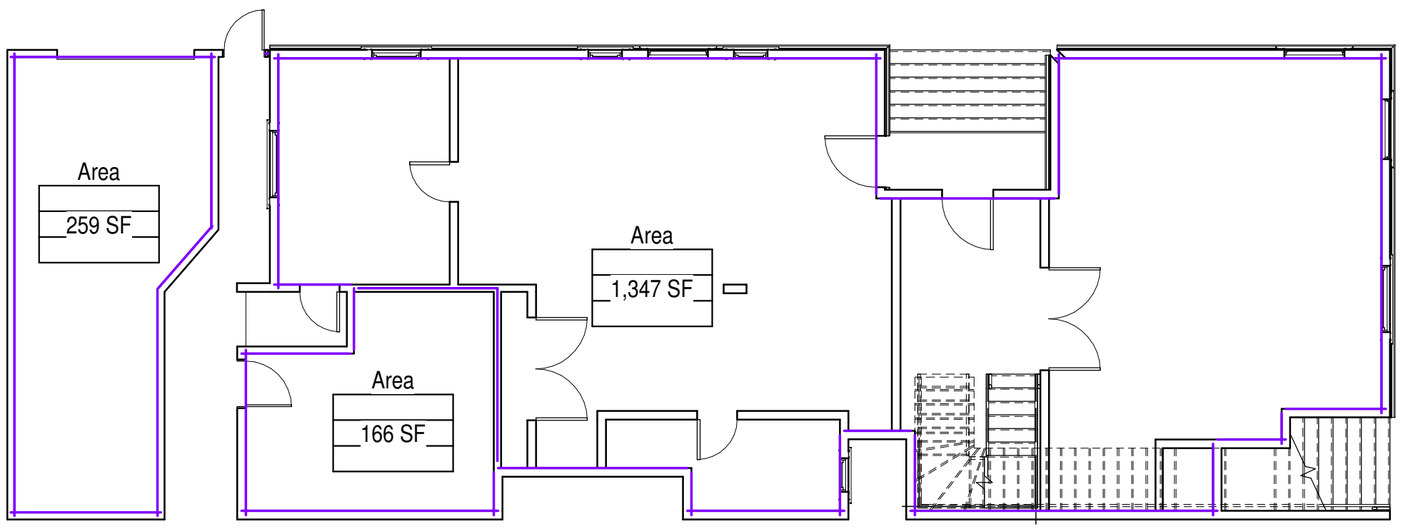

1 AX0.00

LEVEL 1

SCALE: 1/8" = 1'-0"

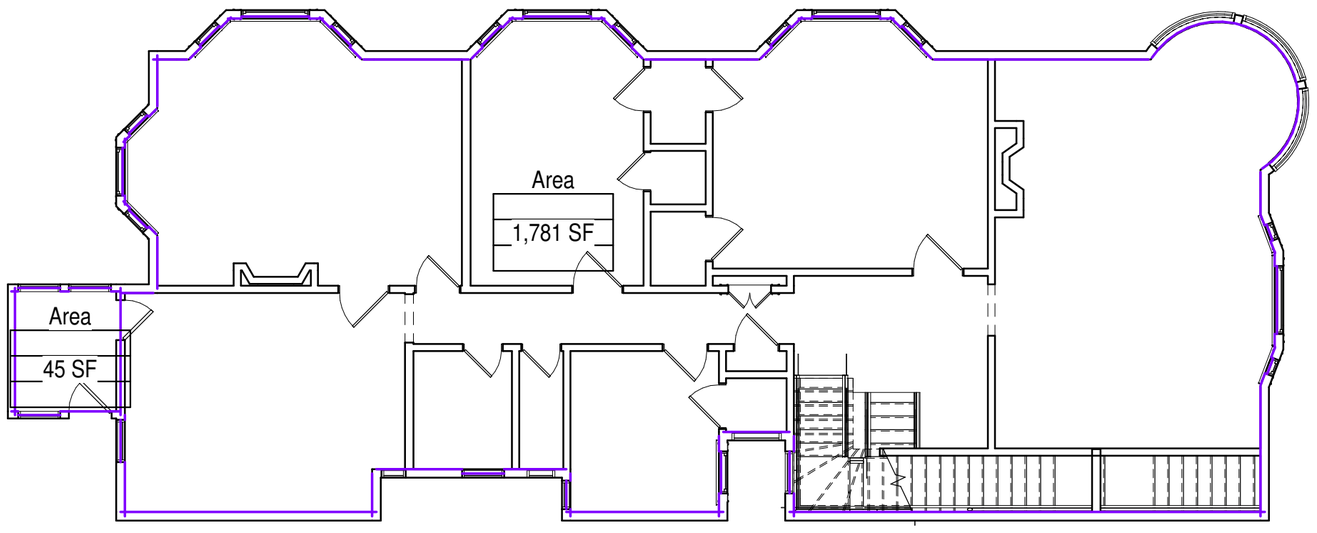

2 AX0.00

LEVEL 2

SCALE: 1/8" = 1'-0"

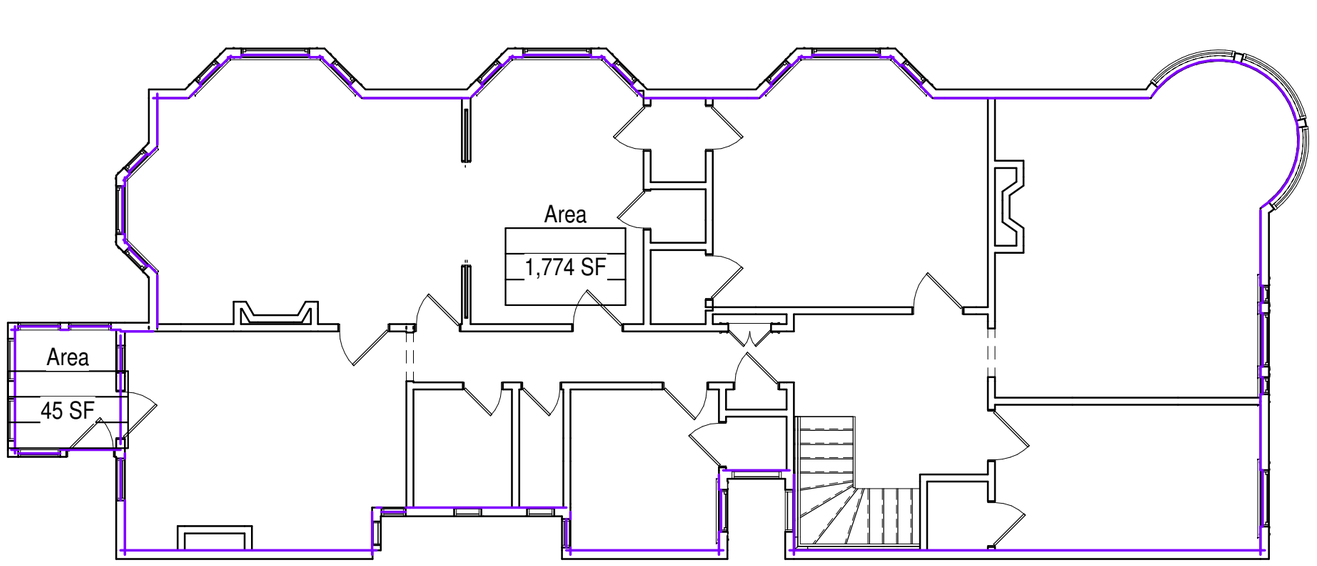

3 AX0.00

LEVEL 3

SCALE: 1/8" = 1'-0"

RENOVATION
2859 Steiner Street
San Francisco, CA

Project:

Address:

Submittals

Printing	Date
BID SET	9/7/2018

Author:

Job Number: 2301

IF THE ABOVE LINE IS 1" THEN THE SHEET IS TO SCALE

Sheet Name:

AREA PLANS

Sheet Number:

AX0.00